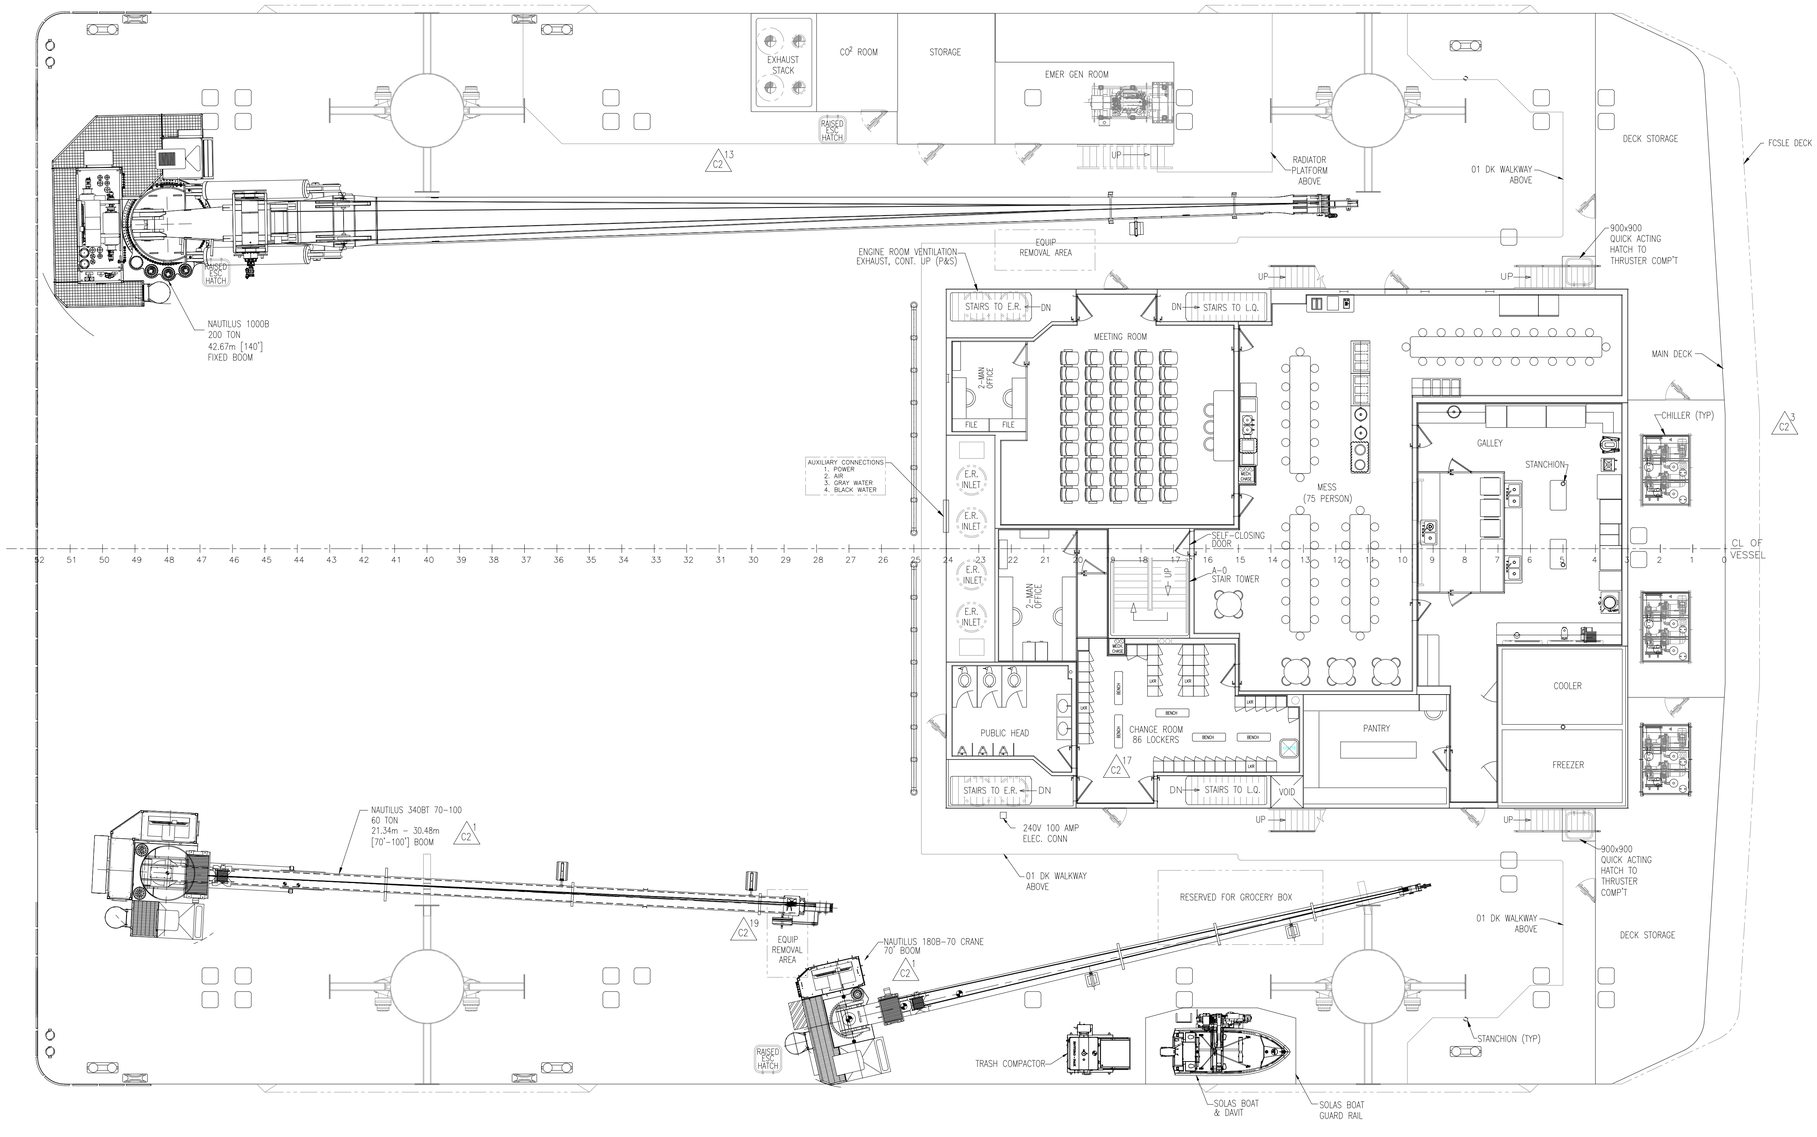

MAIN DECK PLAN

CHRISTOPHER TOWNSEND
License No. 37155
PROFESSIONAL ENGINEER
IN
NAVAL ARCHITECTURE

SIGNED COPY ON FILE
REV C2

SIZE	HULL NO	DWG NO	REV
D	1028/1029	0722-801-001	C2
SCALE: 1:100	JOB NO: 0722	SHEET 3 OF 9	

SH 3
DWG NO 0722-801-001